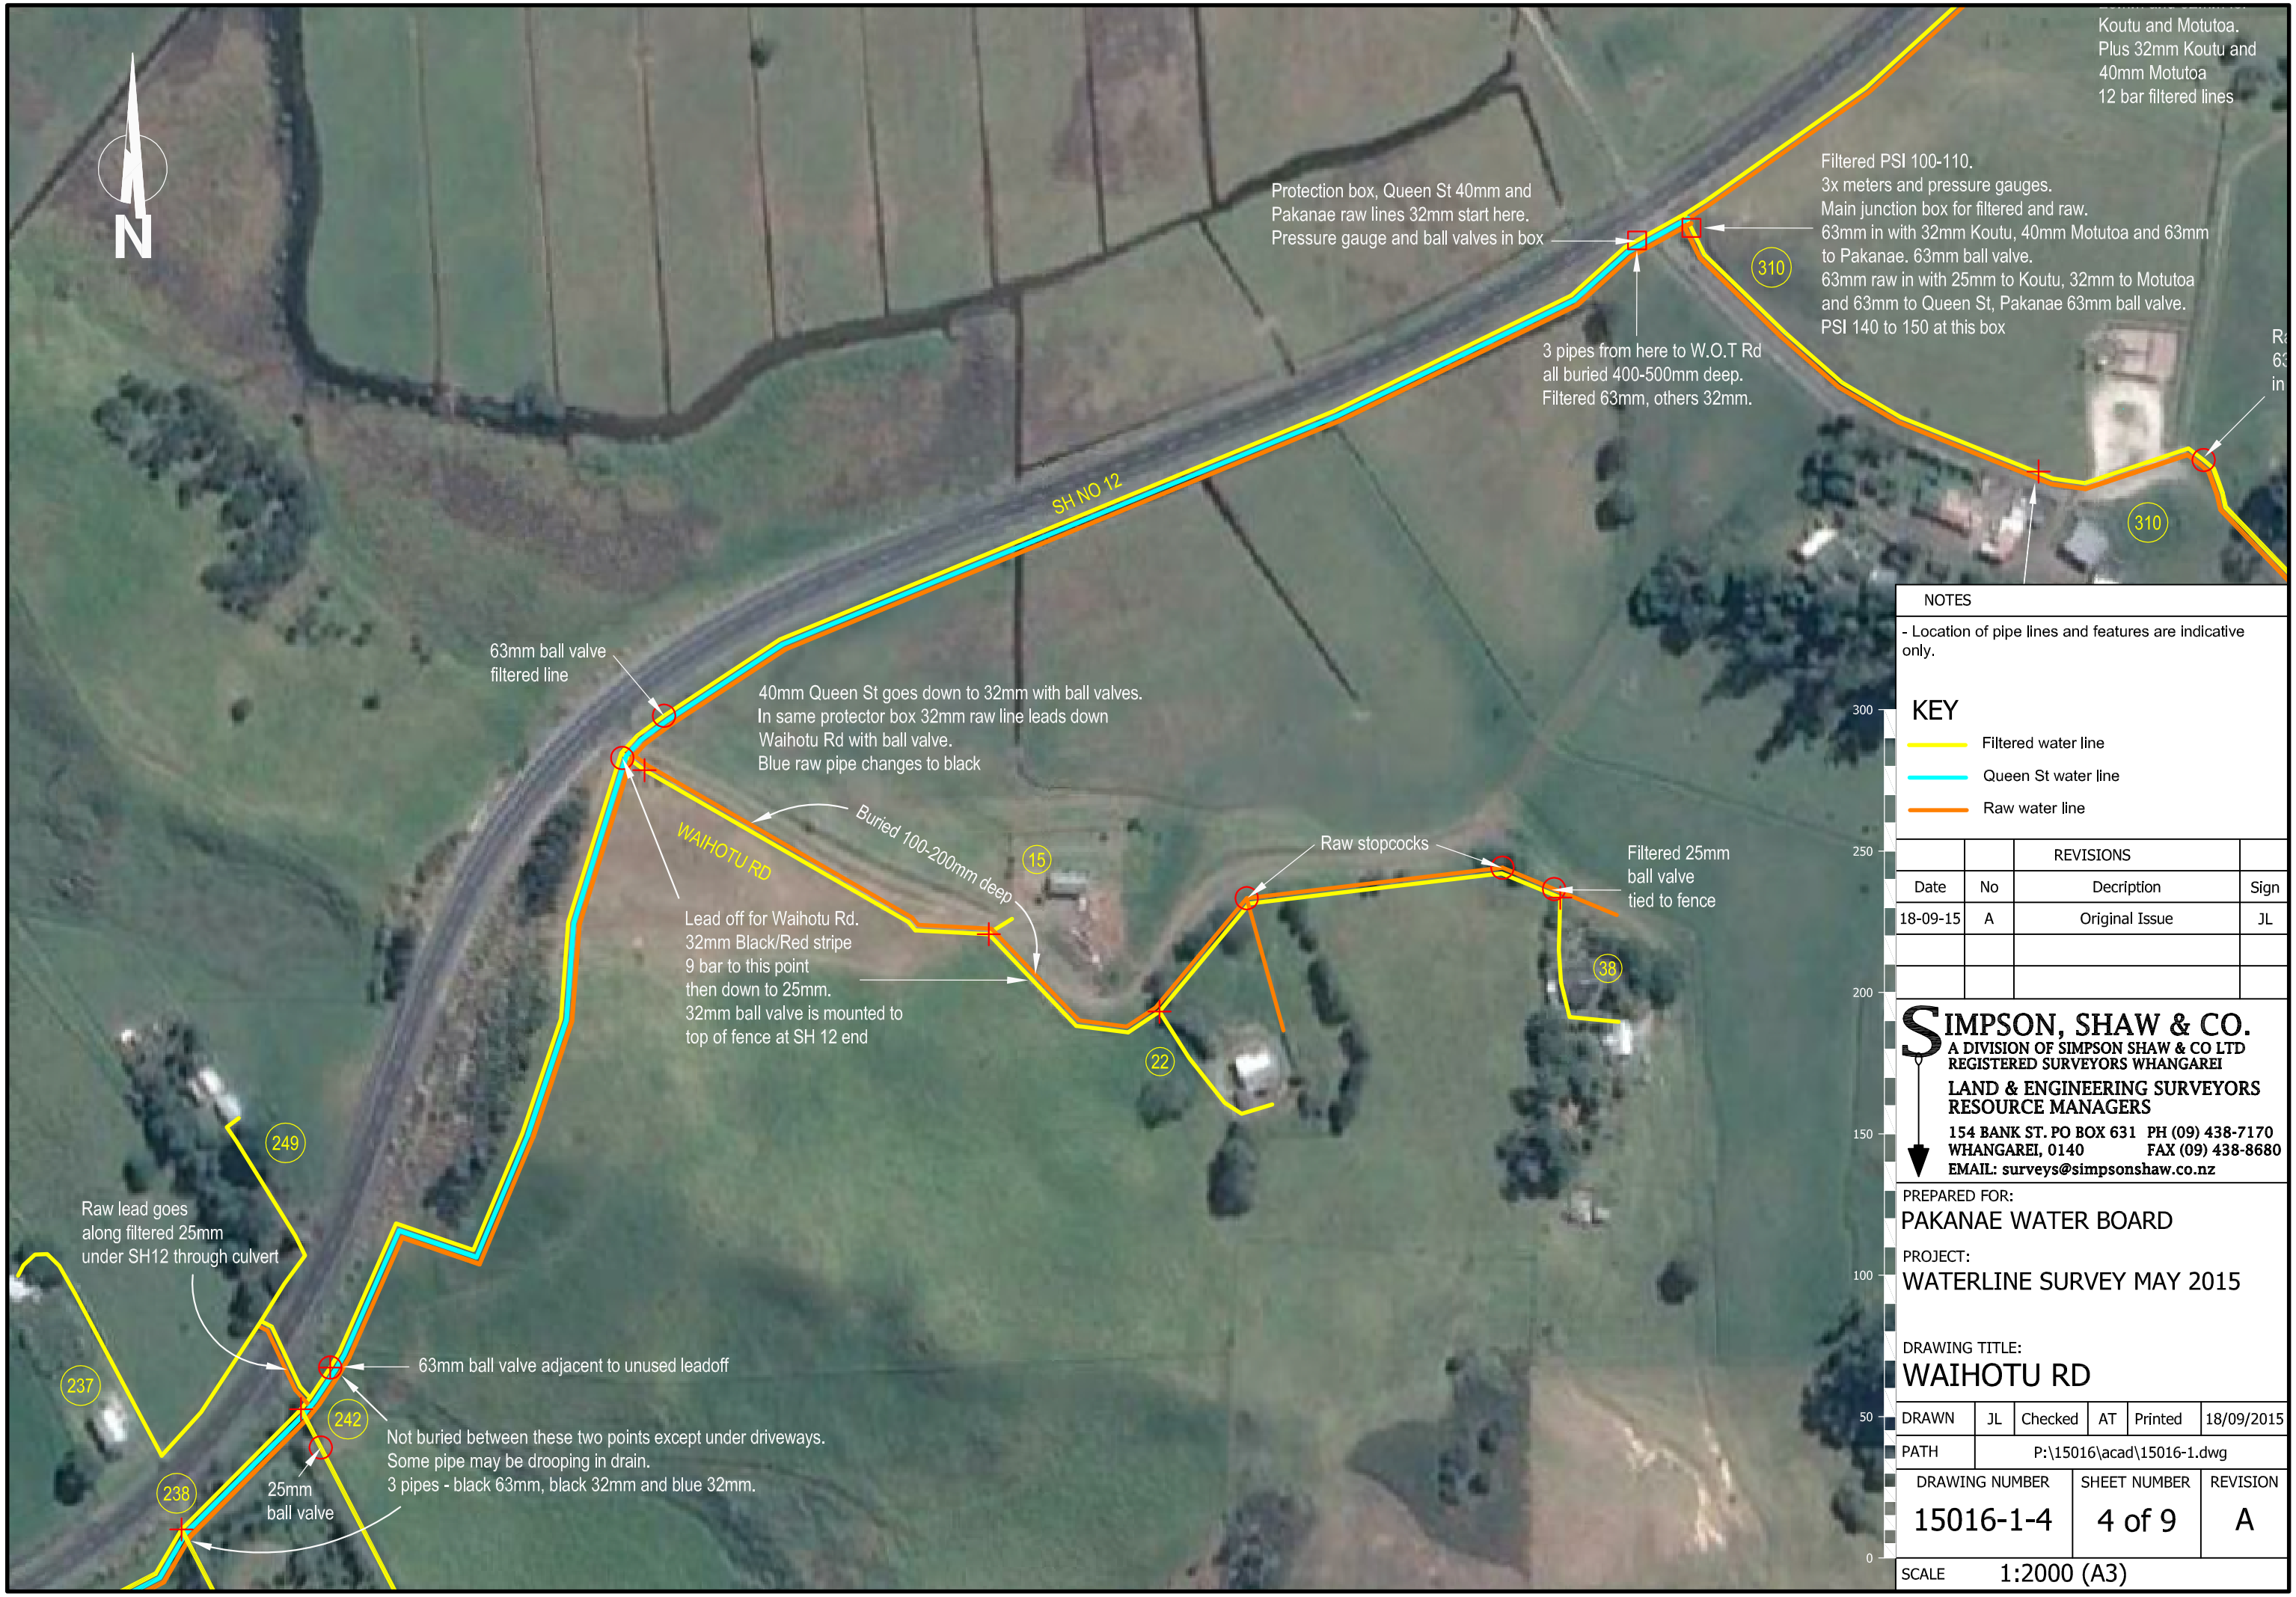

NOTES

- Location of pipe lines and features are indicative only.

KEY

- Filtered water line
- Queen St water line
- Raw water line

		REVISIONS	
Date	No	Decription	Sign
18-09-15	A	Original Issue	JL

SIMPSON, SHAW & CO.
A DIVISION OF SIMPSON SHAW & CO LTD
REGISTERED SURVEYORS WHANGAREI
LAND & ENGINEERING SURVEYORS
RESOURCE MANAGERS
154 BANK ST. PO BOX 631 PH (09) 438-7170
WHANGAREI, 0140 FAX (09) 438-8680
EMAIL: surveys@simpsonshaw.co.nz

PREPARED FOR:
PAKANAE WATER BOARD

PROJECT:
WATERLINE SURVEY MAY 2015

DRAWING TITLE:
WAIHOTU RD

DRAWN	JL	Checked	AT	Printed	18/09/2015
PATH	P:\15016\acad\15016-1.dwg				

DRAWING NUMBER	SHEET NUMBER	REVISION
15016-1-4	4 of 9	A

SCALE 1:2000 (A3)